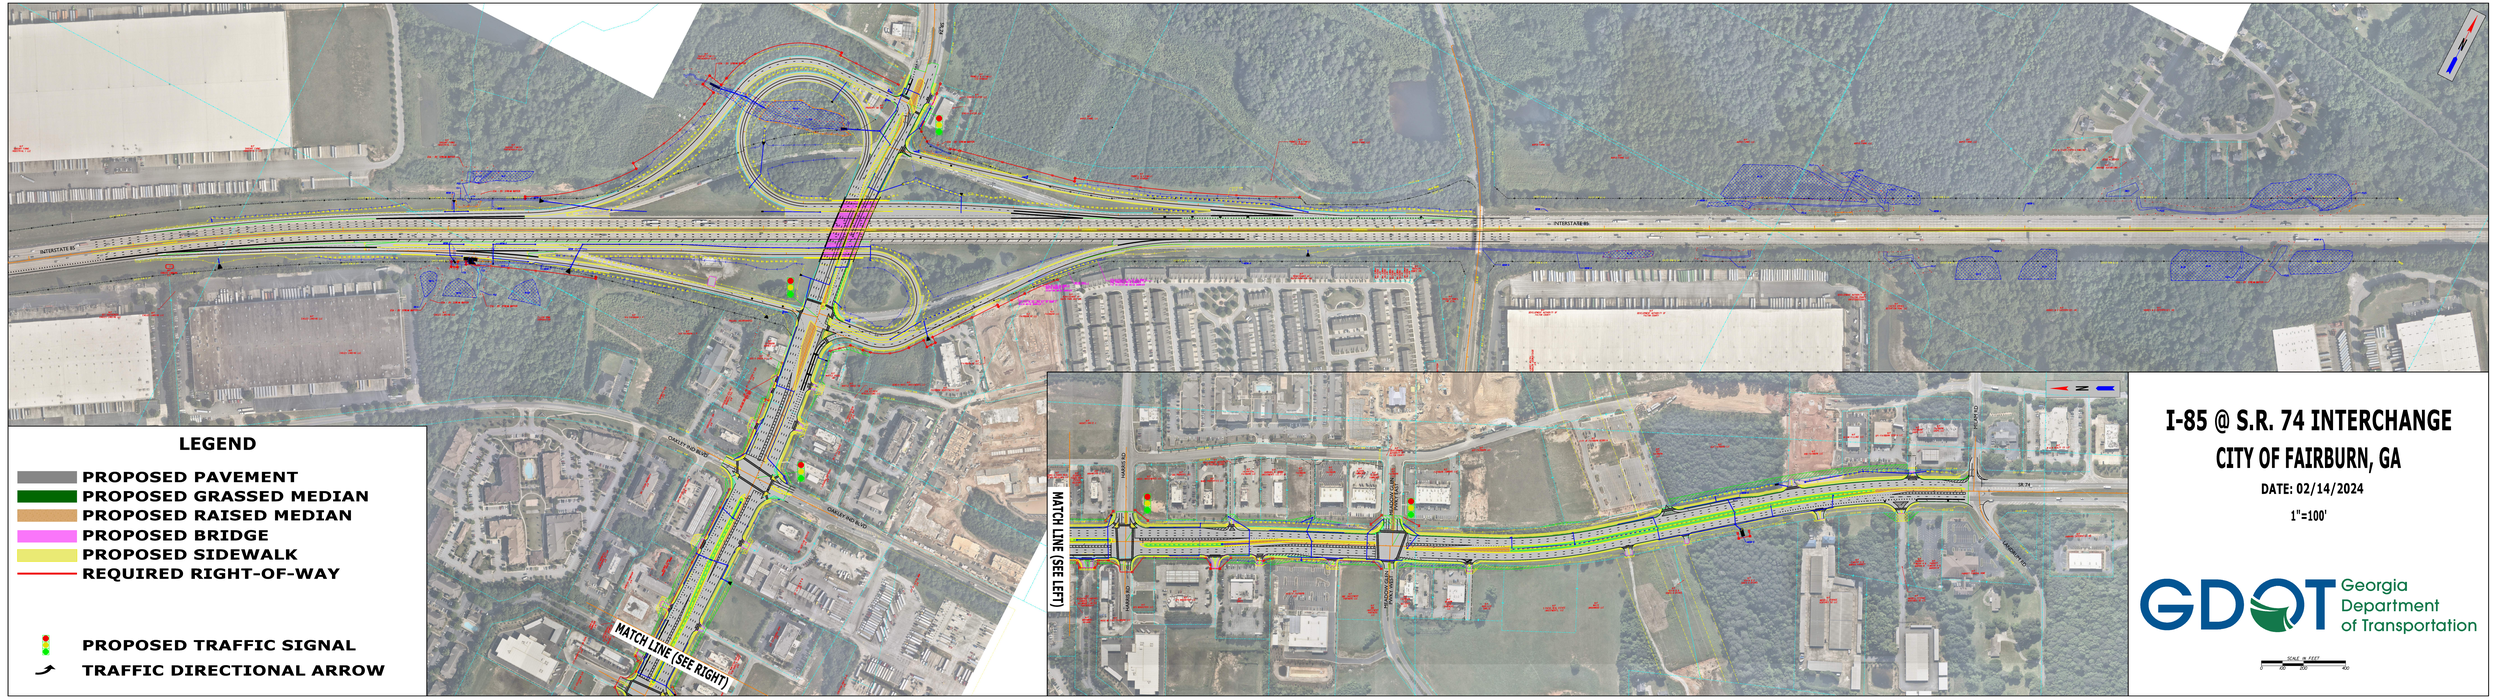
INTERSTATE 85
OAKLEY INDUSTRIAL BLVD
MATCH LINE (SEE RIGHT)
MATCH LINE (SEE LEFT)
OLD NAVY WAY
PROVIDENCE DR
SR 74
LEGEND
PROPOSED PAVEMENT
PROPOSED GRASSED MEDIAN
PROPOSED RAISED MEDIAN
PROPOSED BRIDGE
PROPOSED SIDEWALK
REQUIRED RIGHT-OF-WAY
PROPOSED TRAFFIC SIGNAL
TRAFFIC DIRECTIONAL ARROW
I-85 @ S.R. 74 INTERCHANGE
CITY OF FAIRBURN, GA
DATE: 02/14/2024
1"=100'
GDOT
Georgia Department of Transportation
SCALE IN FEET
0
100
200
400